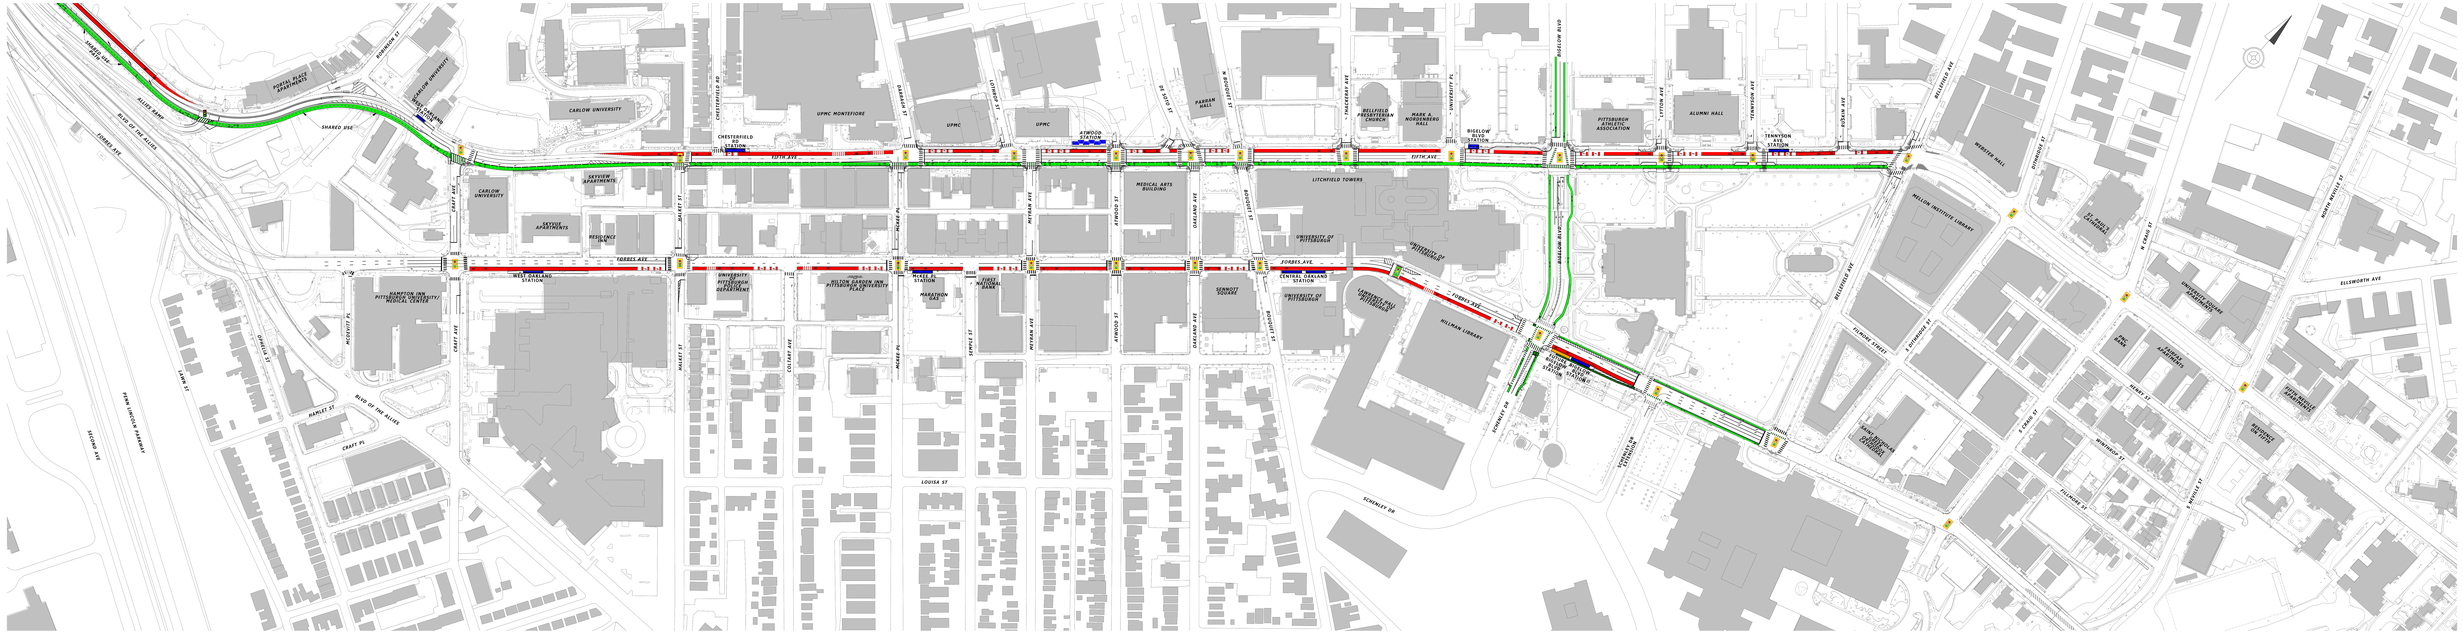

AECOM
Gulf Tower
707 Grant Street
5th Floor
Pittsburgh, PA 15219

Gannett Fleming
GANNETT FLEMING, INC.
Foster Plaza 8
Suite 400
730 Holiday Drive
Pittsburgh, PA. 15220

250 0 100 200 300 400 500 FEET
SCALE IN FEET

LEGEND

- STATION LOCATIONS
- FUTURE STATION LOCATION
- EXCLUSIVE BUS LANE
- EXCLUSIVE BIKE LANE
- NEW SIGNAL
- SMART SPINE SIGNAL
- RECENTLY CONSTRUCTED SIGNAL

BUS RAPID TRANSIT PROGRAM
OAKLAND